ST-2

Provisional Frequency Plan

Uplink

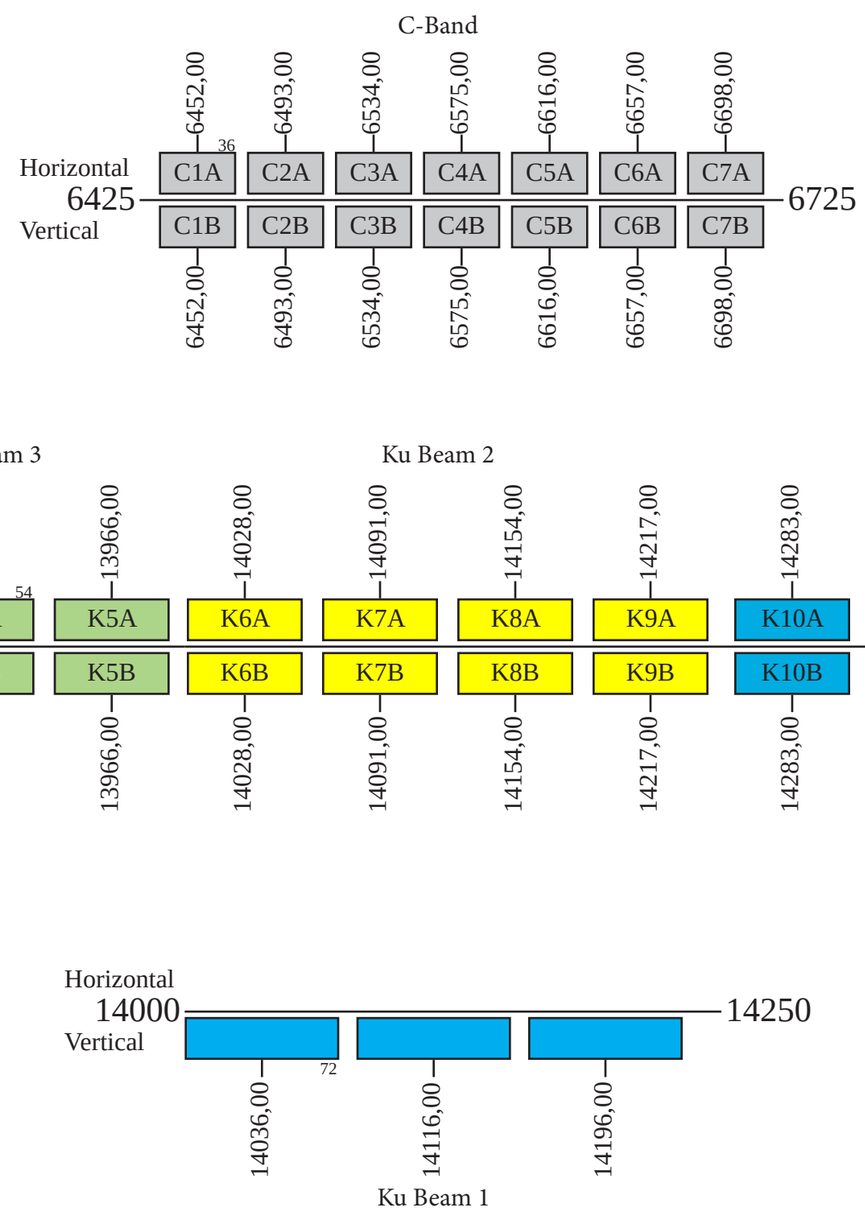

Downlink

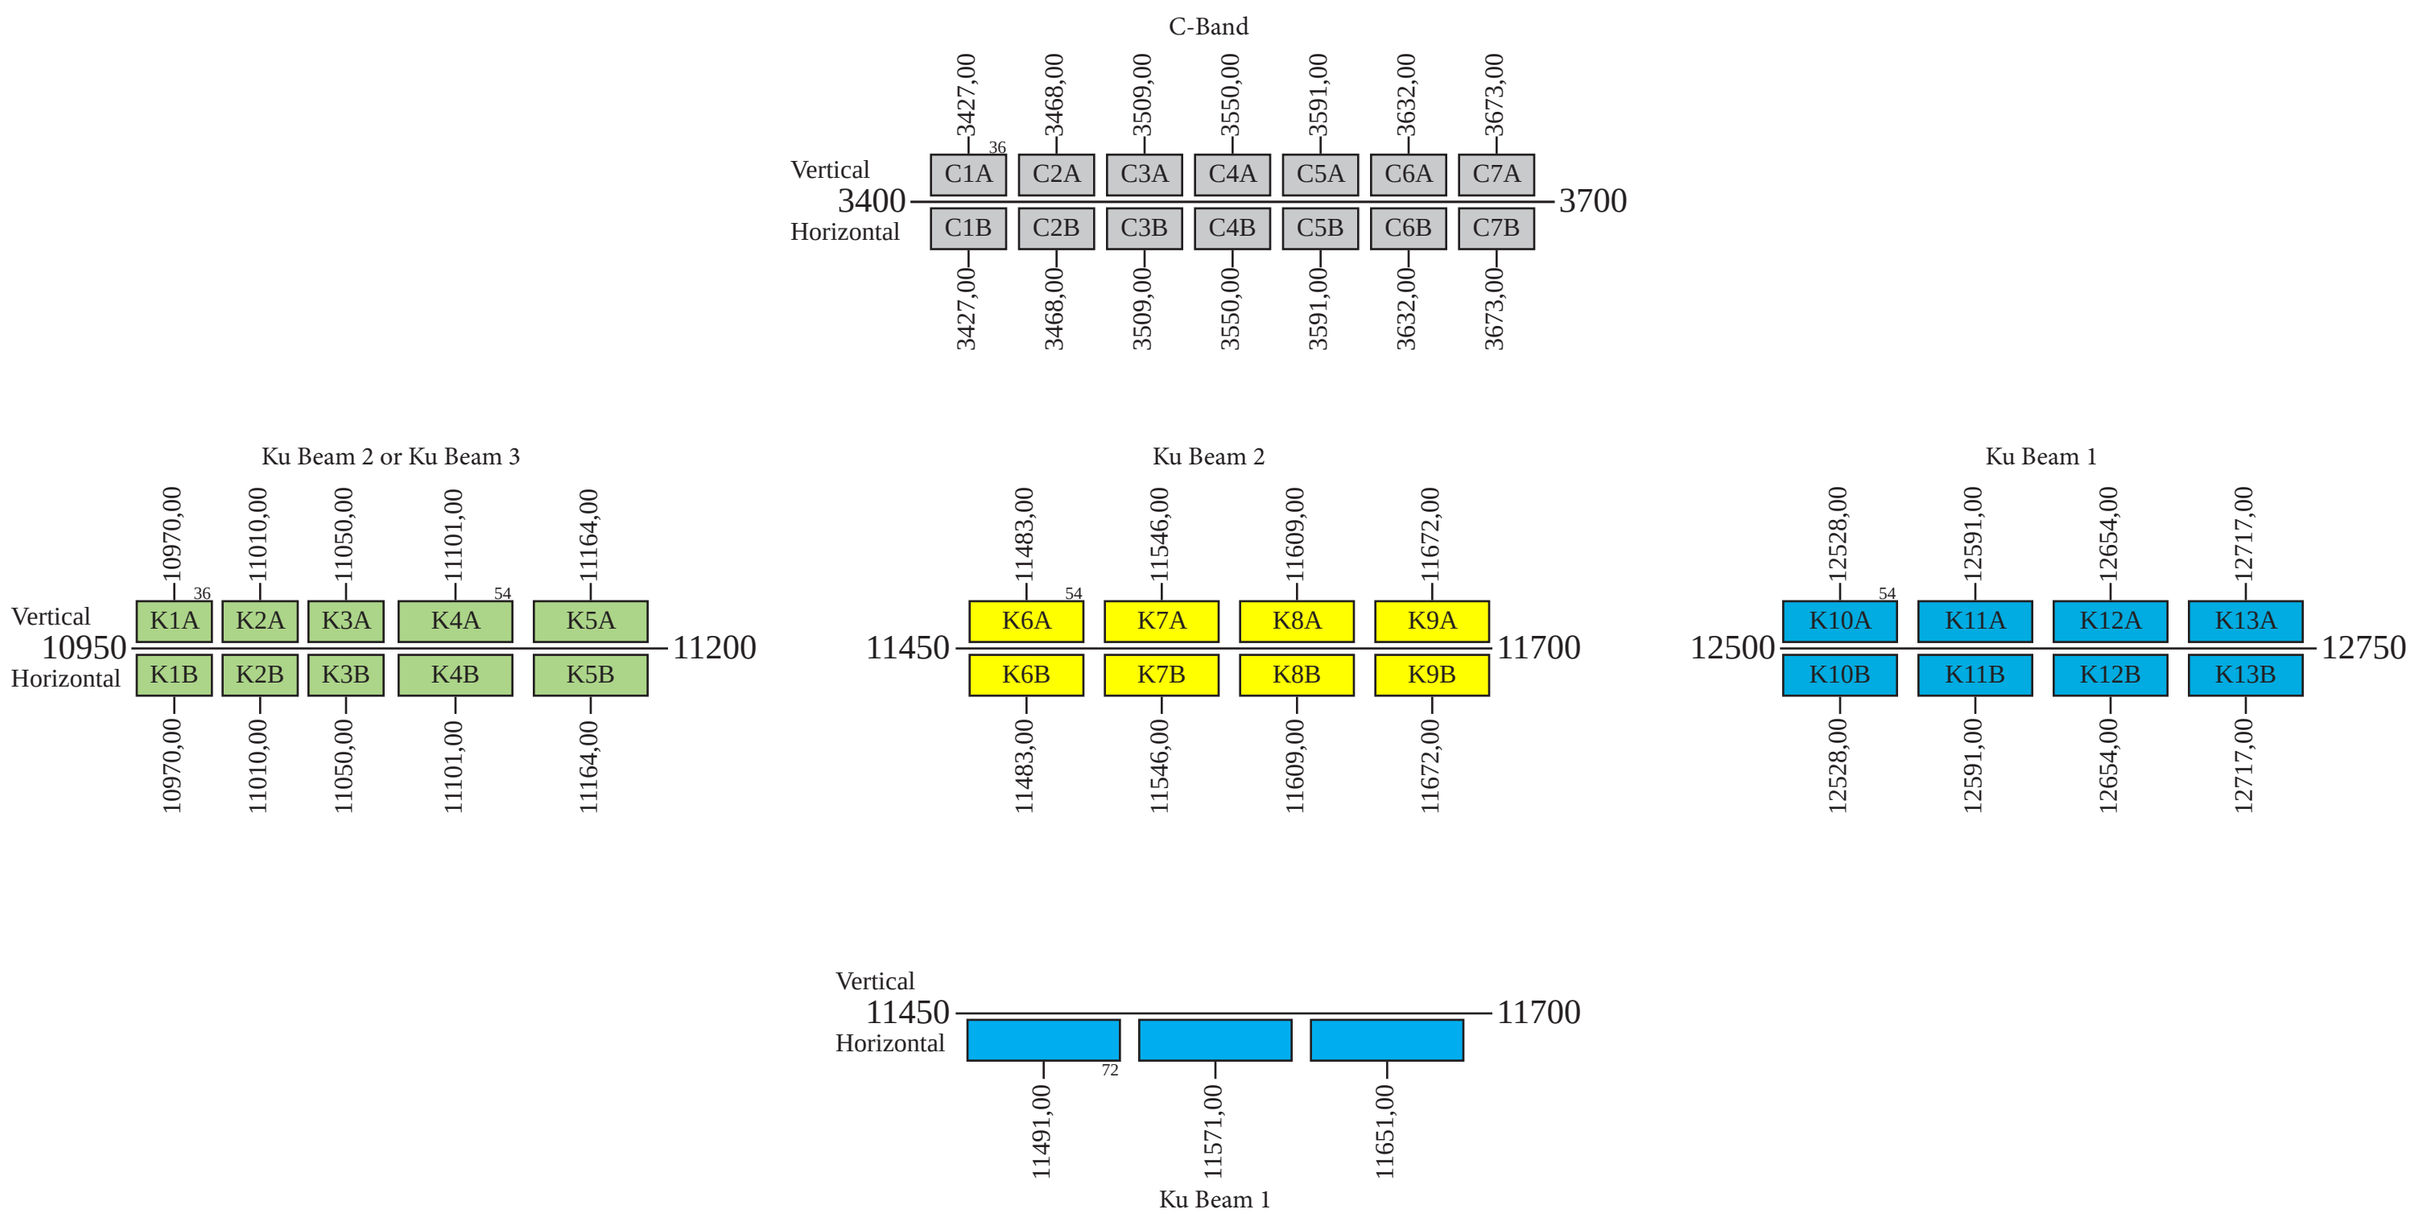

Beacon 1: 3695,75 V
Beacon 2: 11196,00 V
Beacon 3: 11450,25 H
Beacon 4: 12500,25 H